
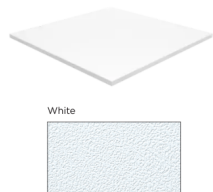
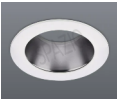
 
 


Ceiling - Schedule		
	Gyproc - Rhinoboard 12.5mm Gyproc Rhinoboard. Fixed to Donn Steel Branderling installed at maximum 600mm centres. Fix Gyproc Rhinoboard using Gyproc Rhinoboard Sharp Point Screws 25mm at maximum 150mm centres. All joints shall be staggered. Apply Gyproc RhinoTape to all joints and skim the ceiling using Gyproc RhinoLite/Gyproc Creststone. Ceiling grid consisting of Donn Suspension Brackets fixed to lie beam/joist using one line of 2 Gyproc Rhinoboard Sharp Point Screws 35mm. Install Donn Galvanised Steel Angle 25mm x 25mm at ceiling level to the wall running perpendicular to the direction of steel branderling. Install Donn Steel Branderling onto the suspension brackets. Fix steel branderling to the galvanised steel angle using Donn Wafer Head Tek Screws 13mm. Install W-shadowline cornice at all wall-ceiling joins. Available at Gyproc Saint-Gobain https://www.gyproc.co.za 0860 272829 / (012) 657 2800	Code C-1
	Suspended Ceilings 12.5x1200x600mm Gyproc Ceiling Tiles On 1200x600mm Suspended ceiling grid system. Ceiling Tiles laid on exposed demountable T24 suspension system comprising galvanised main tees and cross tees with main tees suspended by means of galvanised hangers at centres not exceeding 1200mm, and all installed to manufacturer's instructions. Shadowline W-trim, plugged and screwed at centres not exceeding 200mm. Available at Gyproc Saint-Gobain https://www.gyproc.co.za 0860 272829 / (012) 657 2800	Code SC-1
	Paint Dulux Ceiling Paint Colour: Brilliant White 2 Coats Ensure gypsum ceiling boards have being plastered/rhinolite then skimmed and sanded smooth prior to application. Available at Dulux Specialist Paint Centre www.duluxtrade.co.za Tel: 012 335 3009 email: sales@duluxpaint.co.za	Code CP-1
	Downlighter Citterio Adjustable Colour: White Dimension: Diam.80 X H.30 mm SKU: Z002.1-11.31 Available at Spazio www.spazio.co.za Tel: 011 555 5555 email: info@spazio.co.za	Code DL-1
	Ceiling Light Ceiling Light to match existing. 1200 x 600mm	Code EL-1
	Aircon Vent Aircon Vent to match existing. 600 x 600mm	Code EV-1
	Aircon Return Aircon Return to match existing. 600 x 600mm	Code ER-1


Ceiling Key - Existing	
	Existing 1200x600 Suspended Ceiling
	Existing Aircon Vent (EV-1)
	Existing Aircon Return (ER-1)
	Existing Light (EL-1)
	Existing Downlighter
	Existing Feature light 1
	Existing Aircon Cassette
	Existing Suspended Ceiling

Ceiling Key - Relocated	
	Relocated Aircon Vent (old to new position)
	Relocated Light (old to new position)
	Relocated Downlighter (old to new position)
	Relocated Downlighter (old to new position)
	Relocated Downlighter (old to new position)
	Relocated Downlighter (old to new position)

Ceiling Key - New	
	New 1200x600 Suspended Ceiling (SC-1)
	New Gyproc Ceiling (C-1)
	Ceiling to be painted Brillaint White (CP-1)
	New Aircon Vent (To match existing EV-1)
	New Aircon Return (To match existing ER-1)
	New Light (To match existing EL-1)
	New Downlighter (to match Existing)
	Citterio Adjustable Downlighter (DL-1)
	Downlighter to be removed
	Feature Light 2 to be removed

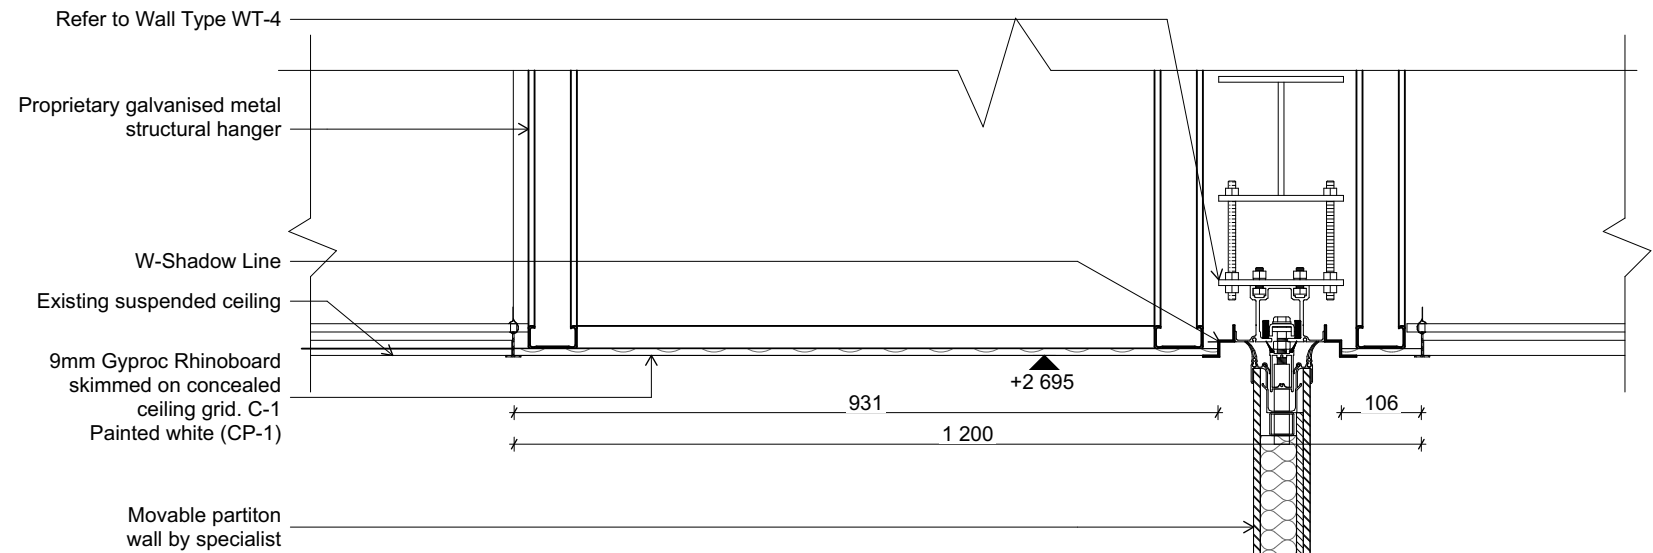

CD-1	Ceiling Detail - Movable Wall / Plastered Ceiling	1:1
------	---	-----

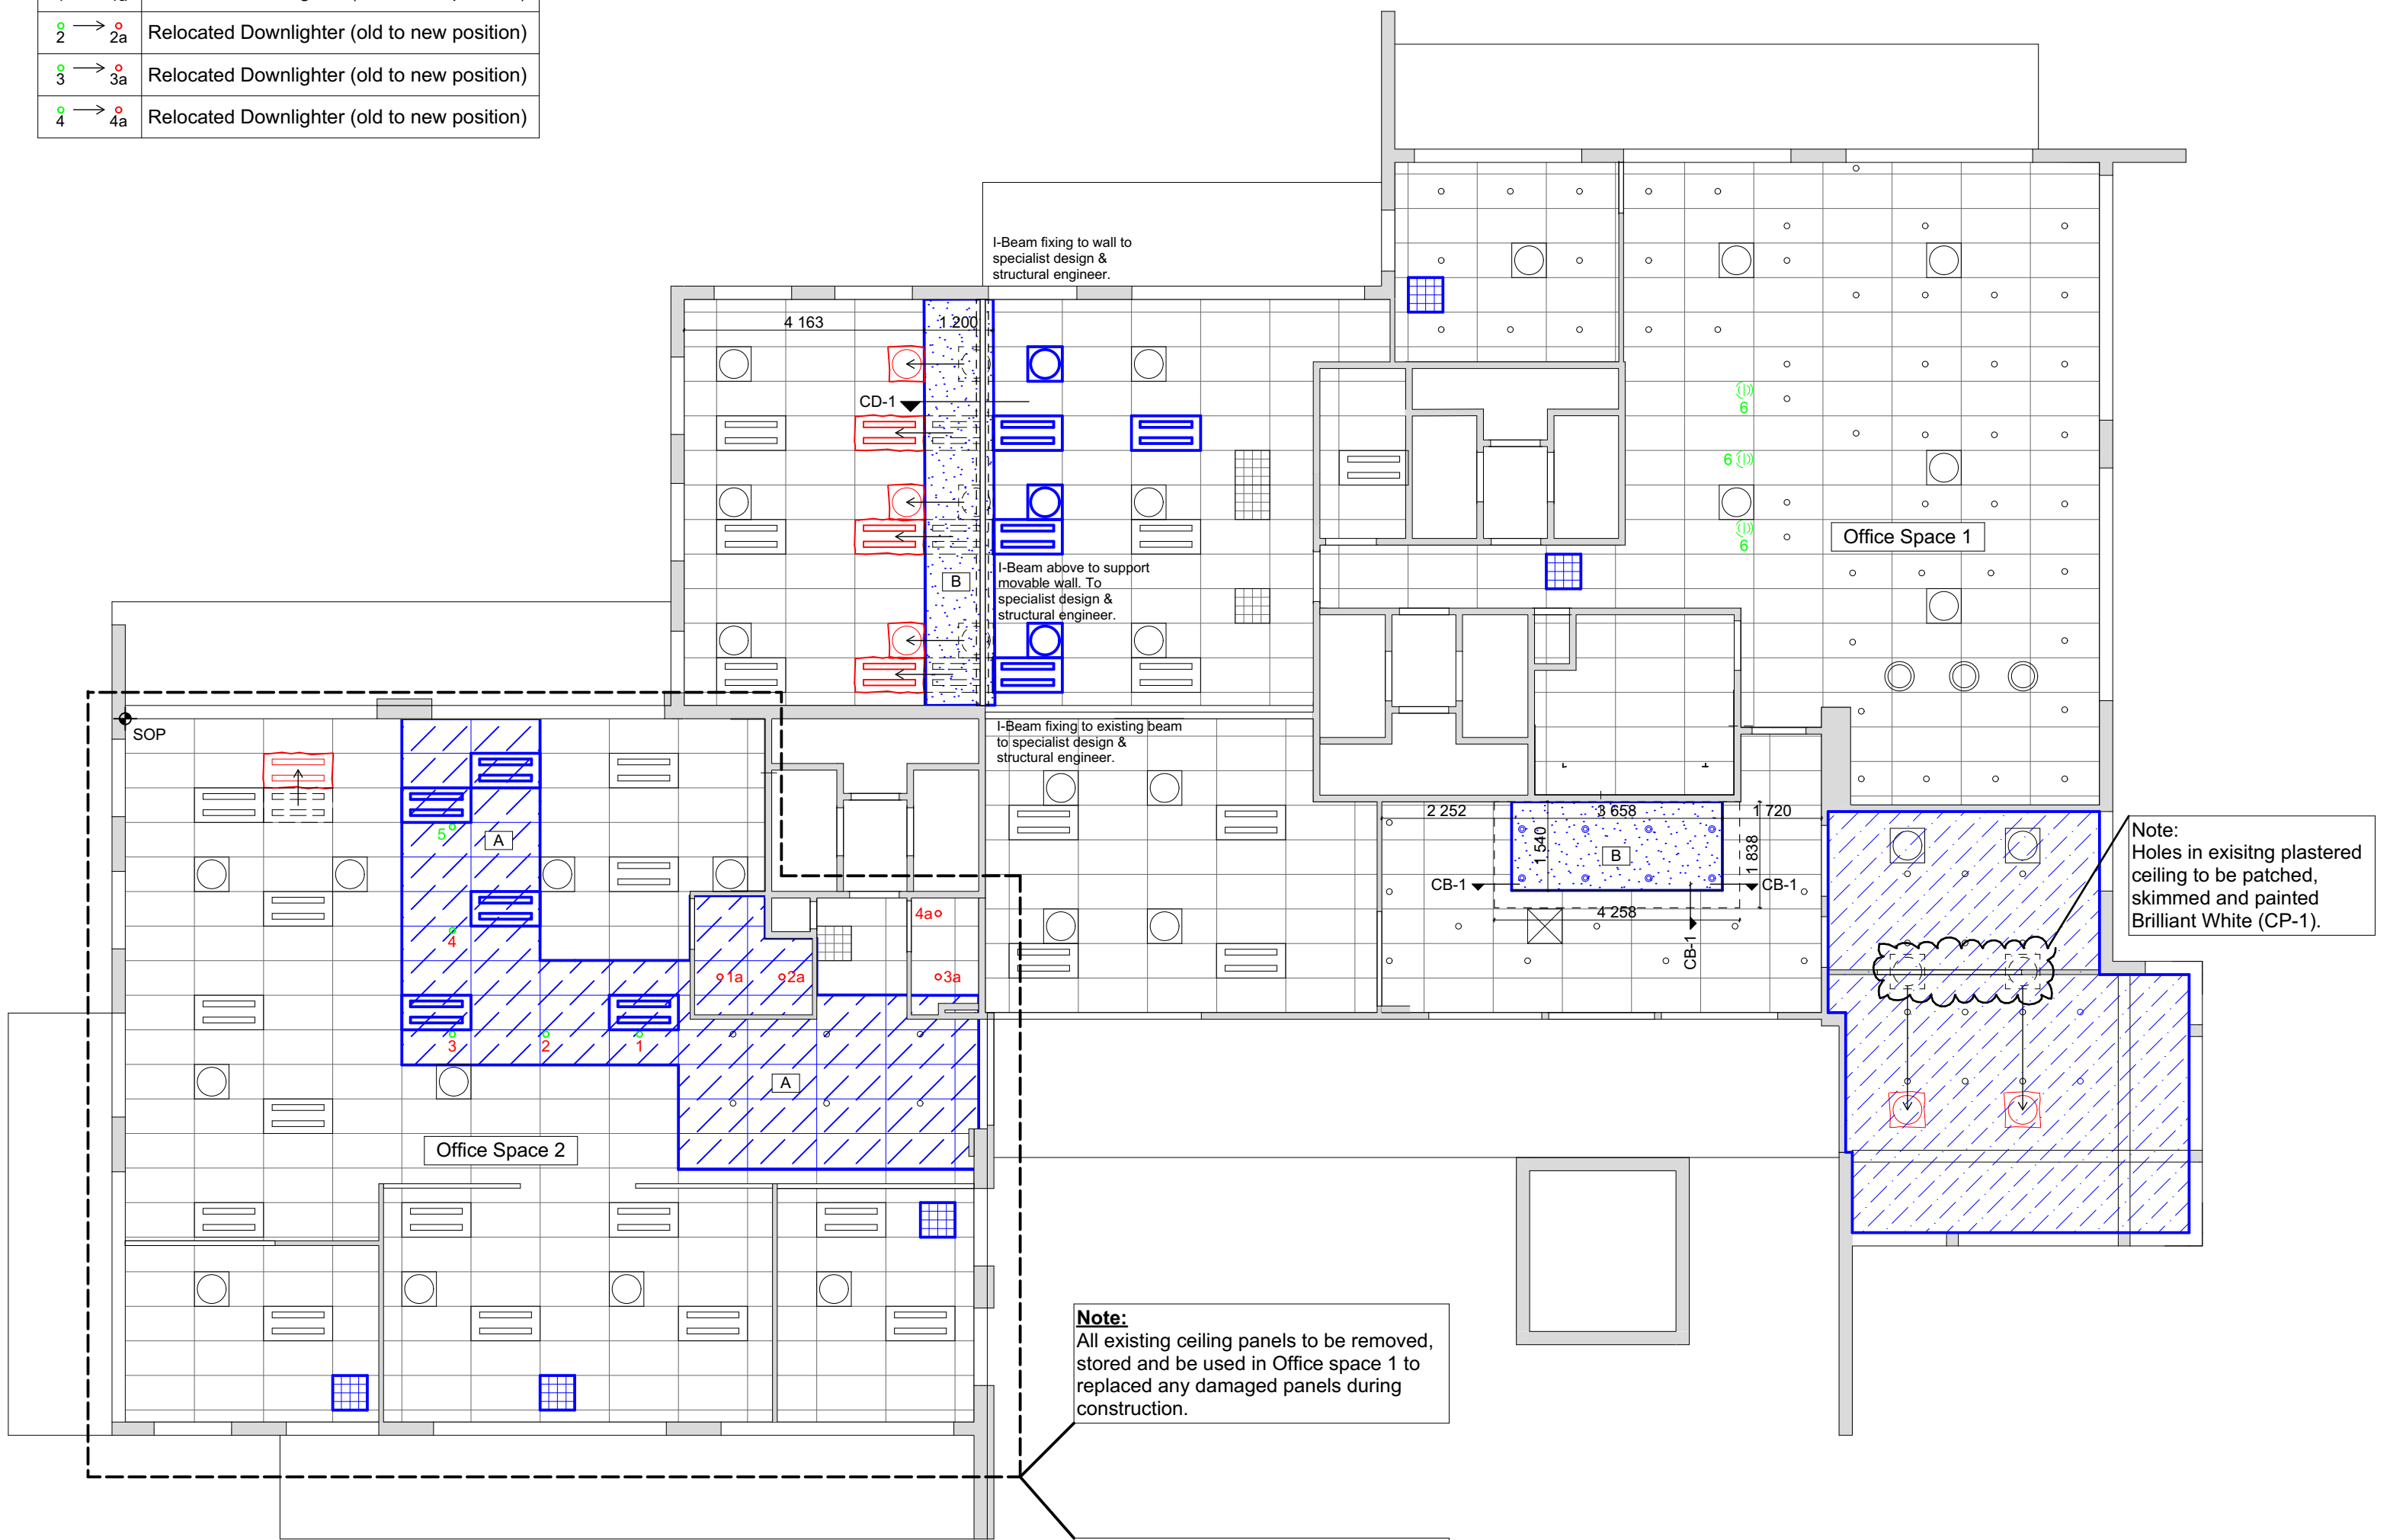[illegible]

Important Notes:

1. All engineering services to be design, specified and finalized by specialist competent professional.
2. Engineering services on this drawing are Design Intent only and need to be coordinated.
3. All engineering services shown are not for construction.

[illegible]

client

 **senedi**
South African National Energy
Development Institute (SANDI)

SANEDI
152 ANN CRESENT, STRATHAVON, SANDTON, 2146

consultant

 **afroteq**

Unit 169, Block F Millennium Business Park, 19 Edison Way Century City, Cape Town
PO Box 243, Milnerton, 7435

Landline: (021) 528-8980 Facsimile: (021) 552-6507
Email: info@afroteq.co.za Website: www.afroteq.co.za

cad file name (AF.SN.CP.SF.250) page type A2

discipline **SPACE PLANNING**
 project **SANEDI REFURBISHMENT**

drawing title

New Ceiling Plan

drawn	WS	checked	AM
dwg. approval		client approval	
date	2024/05/08	scale	1:100, 1:10
Drawing number (AF.SN.CP.SF.250)			Revision T01

