
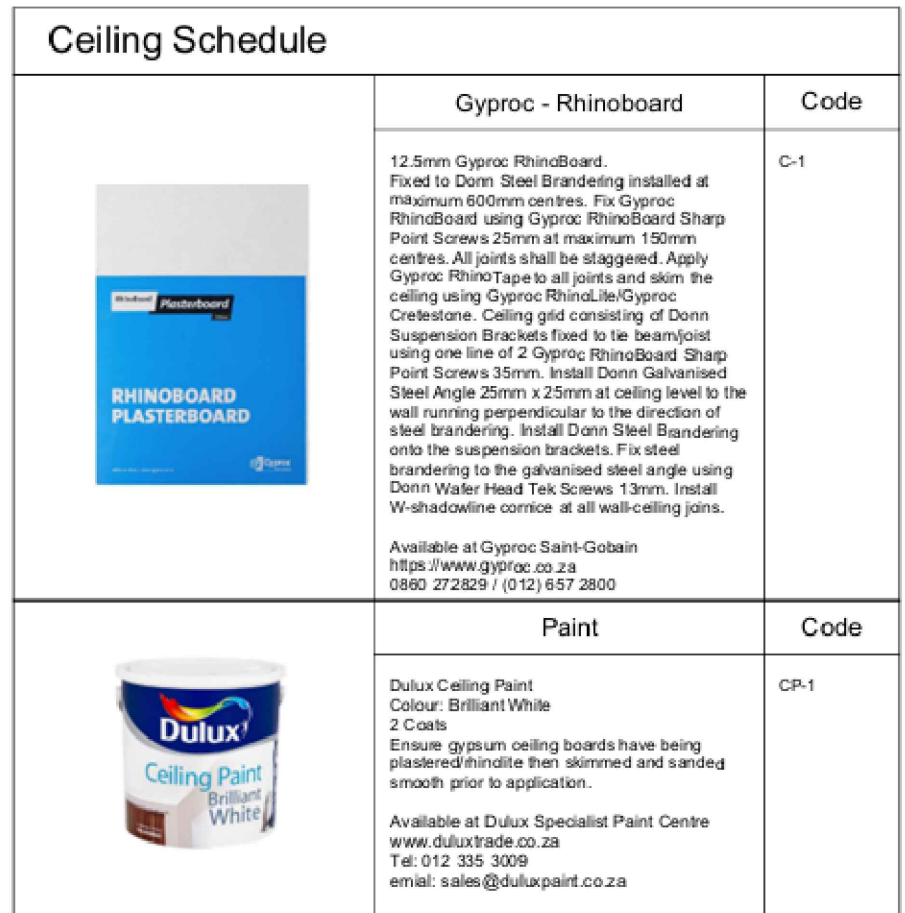
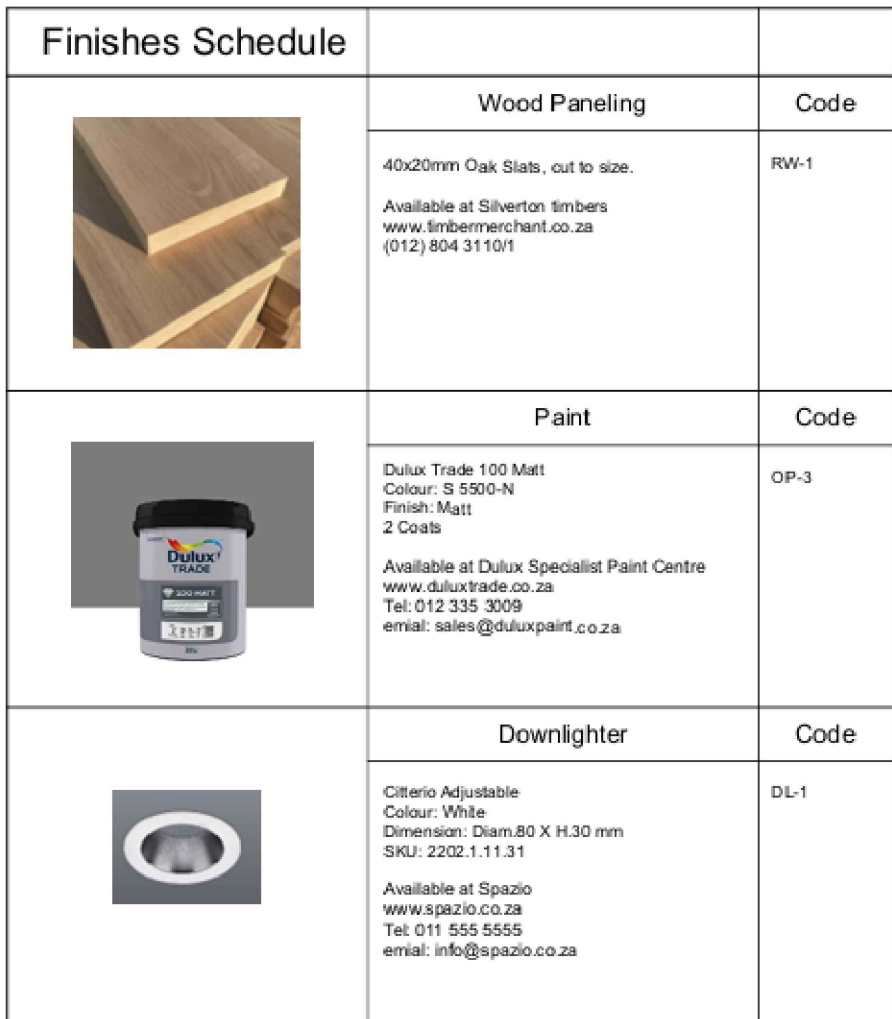


[illegible]

client

SANEDI
152 ANN CRESENT, STRATHAVON, SANDTON, 2146

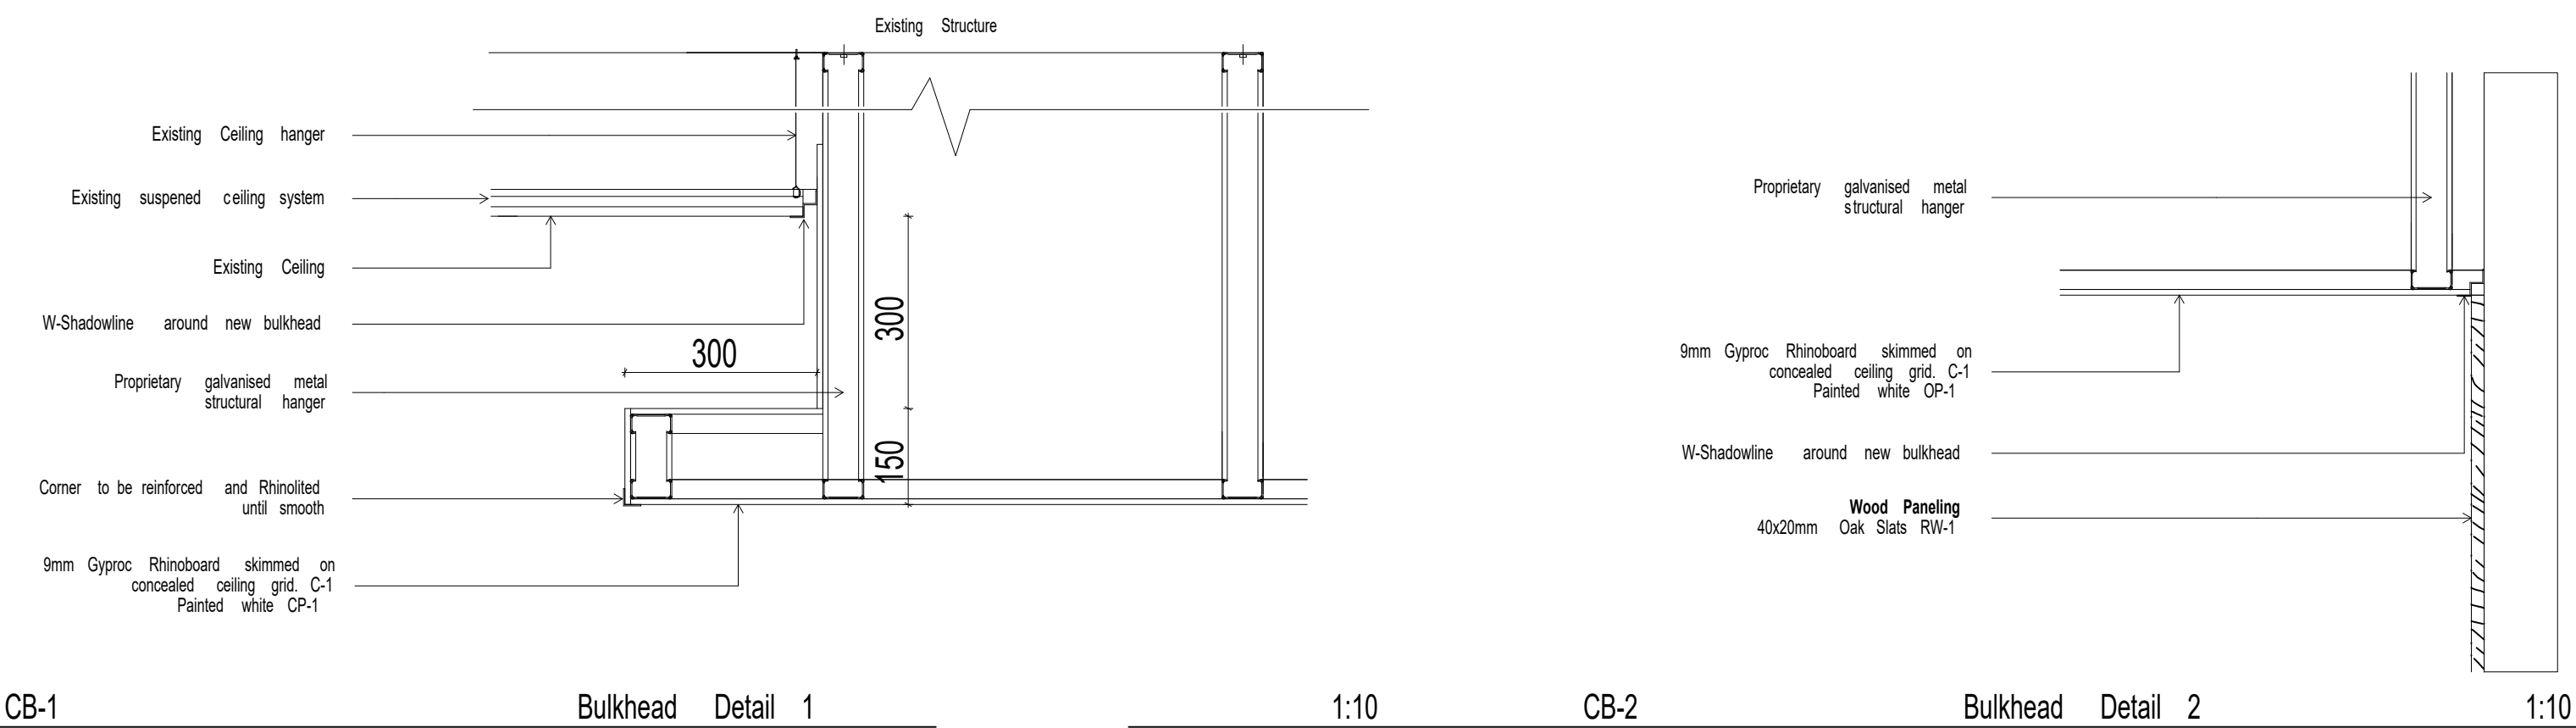

cad file name
(RD.TS.014)

page type
A1

discipline

project

SANEDI REFURBISHMENT

drawing title

Reception Area

drawn RD	checked
dwg. approval	client approval
date 2026/06/27	scale AS PER SHEET
Drawing number (RD.TS.014)	Revision RD00